


DO NOT SCALE. IF IN DOUBT ASK.

ITEM DESCRIPTION MATERIAL QTY.

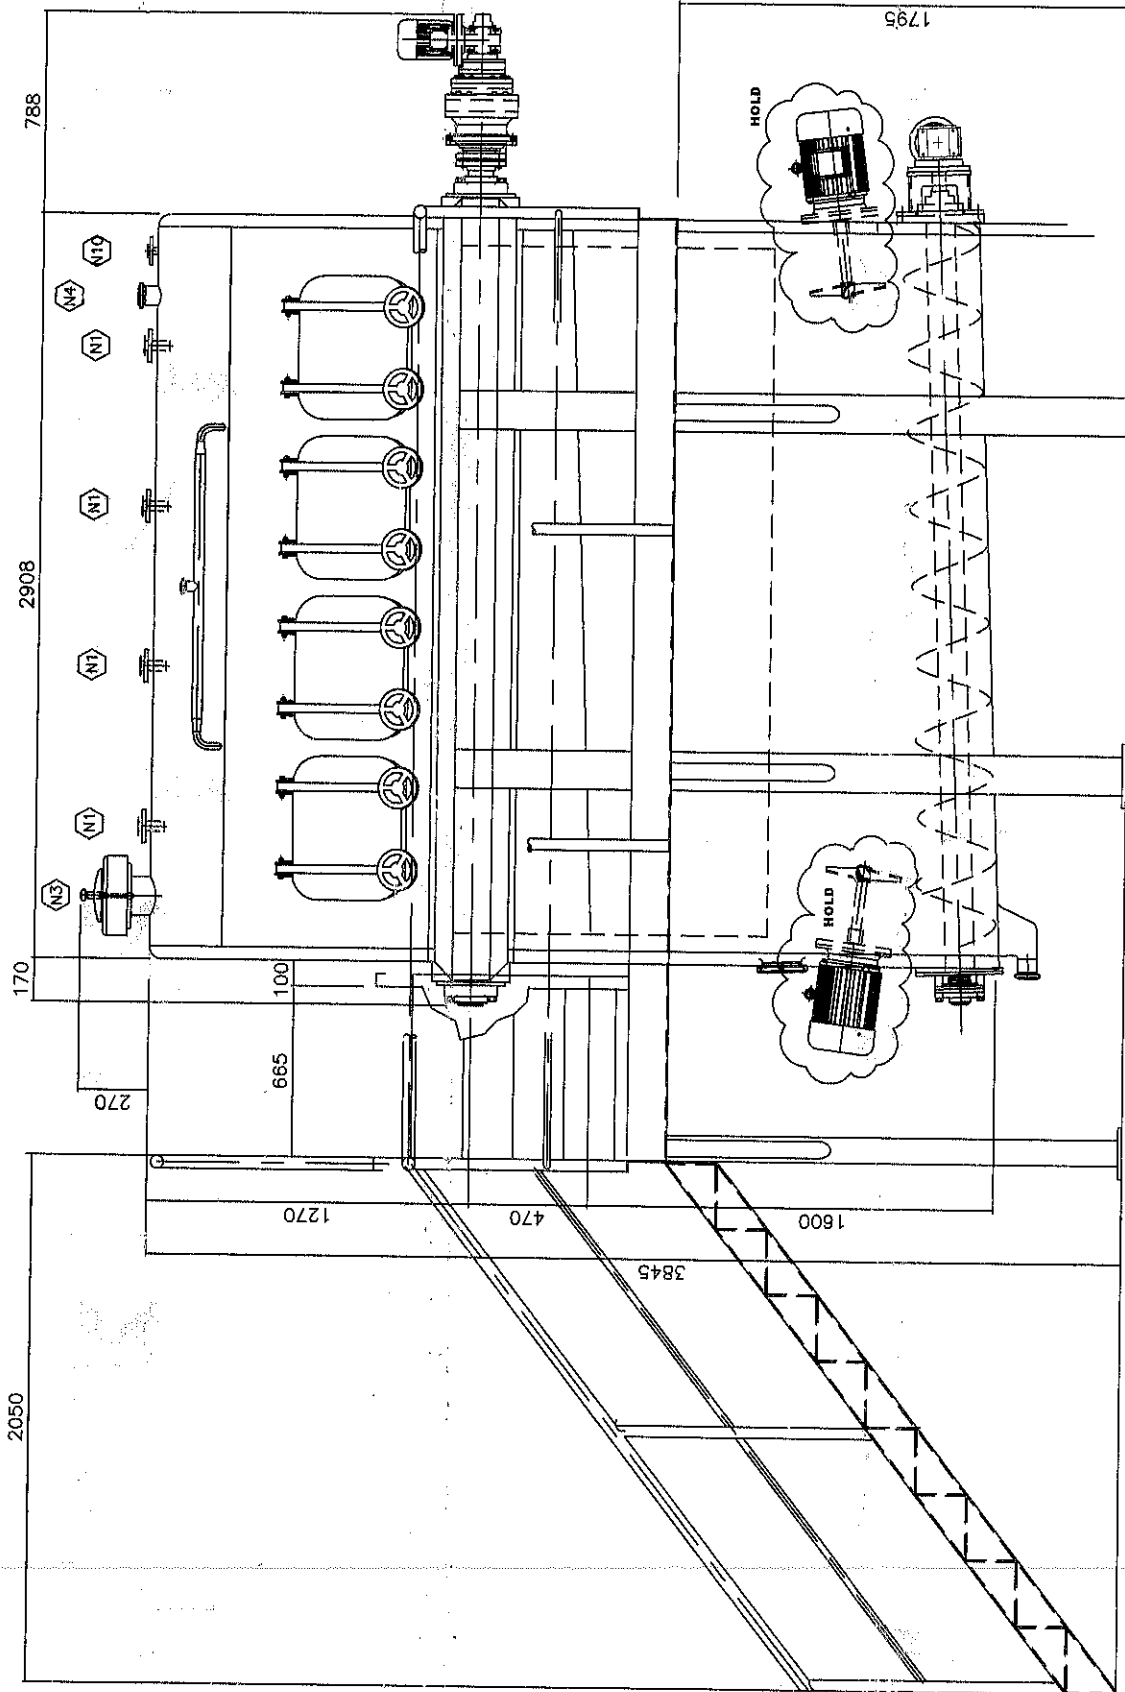

SIDE ELEVATION

HANDRAILS NOT SHOWN
IN FULL FOR CLARITY

TO BE READ IN CONJUNCTION
WITH DRG 04037 GA2

CECO CONSOLIDATED ENGINEERING Co Ltd
10 JARLEY ROAD WML, P.O. BOX 97-432 S.A.M.C. AUCKLAND, NEW ZEALAND
TELEPHONE 84-4-278677 FACSIMILE 84-4-278777

SYN LAYOUT REVISED. DNR - ENG WORKMAN
REVISION

DATE	ISSUE
27/10/84	C


GENERAL ARRANGEMENT OF
COMPLEX LIPIDS FILTER TANK
OUTER TANK

TITLE

CLIENT PONTERRA - ENDSUMBE
DRAWN GNB
CHECKED
APPROVED
DATE 15.7.04

SCALE 1:20
REV 04037 - GA1 c

DO NOT SCALE. IF IN DOUBT ASK.

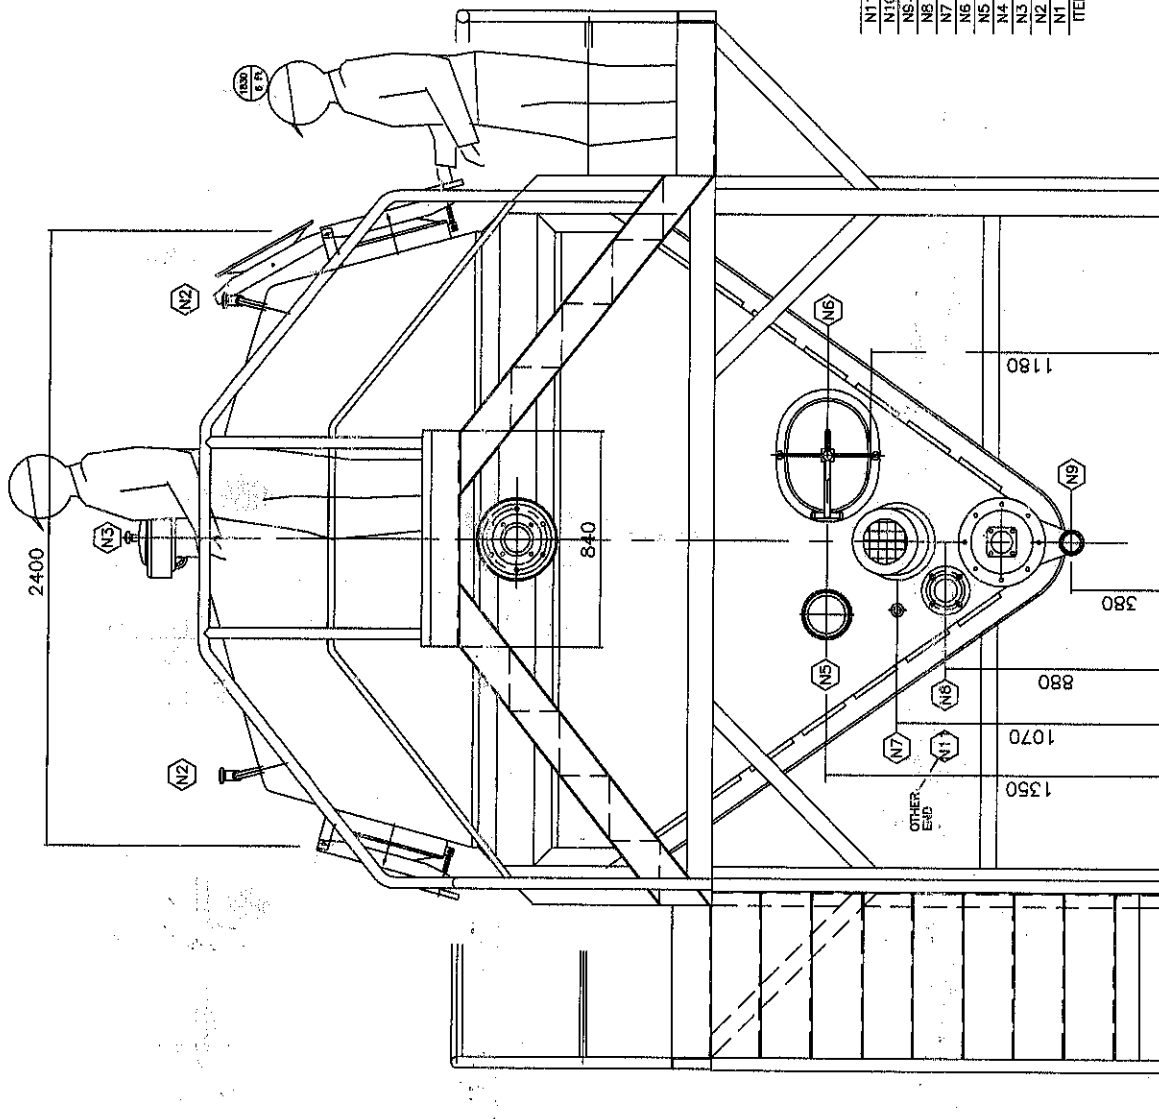

END ELEVATION

HANDRAILS NOT SHOW
IN FULL FOR CLARITY

TO BE READ IN CONJUNCTION
WITH DRG 04037 GA1

CECO
CONSOLIDATED ENGINEERING CO. LTD
10 LAMBLY ROAD WEL., P.O. BOX 97-432, SAALIC, AUCKLAND, NEW ZEALAND
TELEPHONE 84-9-2766177 FACSIMILE 84-9-2766177

TITLE
GENERAL ARRANGEMENT OF
COMPLEX LIPIDS FILTER TANK
OUTER TANK

CLIENT FONTERIA - EDGECUMBE
DRAWN GRB SCALE 1:20
CHECKED
APPROVED
DATE 27.10.04
REV 04037 - GA2

ITEM DESCRIPTION MATERIAL QTY.

ITEM	DESCRIPTION	MATERIAL	QTY.
N11	FILL	ANSI 150 B/UP	
N10	NITROGEN	ANSI 150 B/UP	
N9	OUTLET	RJT M/P	
N8	LEVEL TRANSMITTER	ANSI 150 FLANGE	
N7	TEMPERATURE PROBE	TRI-CLOVER	
N6	ACCESS PORT	STD M/WAY	
N5	HOSE-OUT	RJT BLANK	
N4	EXHAUST	RJT M/P	
N3	VENT	PLAIN	
N2	CIP	RJT M/P	
N1	INLETS	ANSI 150 B/UP	
		SIZE	CLASS

ITEM	DESCRIPTION	MATERIAL	QTY.
N11	FILL	ANSI 150 B/UP	
N10	NITROGEN	ANSI 150 B/UP	
N9	OUTLET	RJT M/P	
N8	LEVEL TRANSMITTER	ANSI 150 FLANGE	
N7	TEMPERATURE PROBE	TRI-CLOVER	
N6	ACCESS PORT	STD M/WAY	
N5	HOSE-OUT	RJT BLANK	
N4	EXHAUST	RJT M/P	
N3	VENT	PLAIN	
N2	CIP	RJT M/P	
N1	INLETS	ANSI 150 B/UP	
		SIZE	CLASS

REVISION

DATE

ISSUE